LEGEND:

- EXISTING WALL TO REMAIN
- NEW WALL CONSTRUCTION
- SINGLE RECEPTACLE
- DUPLEX RECEPTACLE
- QUADRAPLEX RECEPTACLE
- DATA COMM. OUTLET
- TELEPHONE OUTLET
- SWITCH
- LIGHT FIXTURE (SOCKET IN ELECTRICAL BOX)
- SURFACE MOUNTED FIRE ALARM

CONSTRUCTION GENERAL NOTES:

1. NEW WALLS TO BE BUILDING STANDARD DRYWALL
2. NEW HINGED WOOD DOOR (PAINTED) TO ELECTRICAL PANEL CLOSET, 24" WIDE
3. ALL NEW AND OLD WALLS, CEILING TO BE PRIMED AND PAINTED
4. FLOOR TO BE REPAIRED, PAINTED AND SEALED
5. ALL EXISTING SPRINKLER LINES TO REMAIN UNDISTURBED
6. ALL EXISTING BUILDING RISERS/CONDUITS TO REMAIN UNDISTURBED.
7. EXISTING RADIATORS TO REMAIN UNDISTURBED
8. CABINETRY TO MATCH EXISTING IN STUDIO 910, (WHITE, BLACK LAMINATE)

ELECTRICAL GENERAL NOTES:

1. OUTLETS AND SWITCHES TO BE RECESSED INTO WALLS WHERE POSSIBLE.
2. ALL DATA AND PHONE POINTS TO BE SUPPLIED BY MRA/DIRTWORKS I.T. COMPANY
3. PROPOSED OFFICE LIGHTING TO BE SIMILAR TO LIGHTING IN BUILDING HALLWAY. SURFACE MOUNTED CONDUIT, WITH SIMILAR LED LIGHT FIXTURES
4. REVIEW LIGHTING CONDUIT LAYOUT WITH ARCHITECT IN FIELD BEFORE CONSTRUCTION.

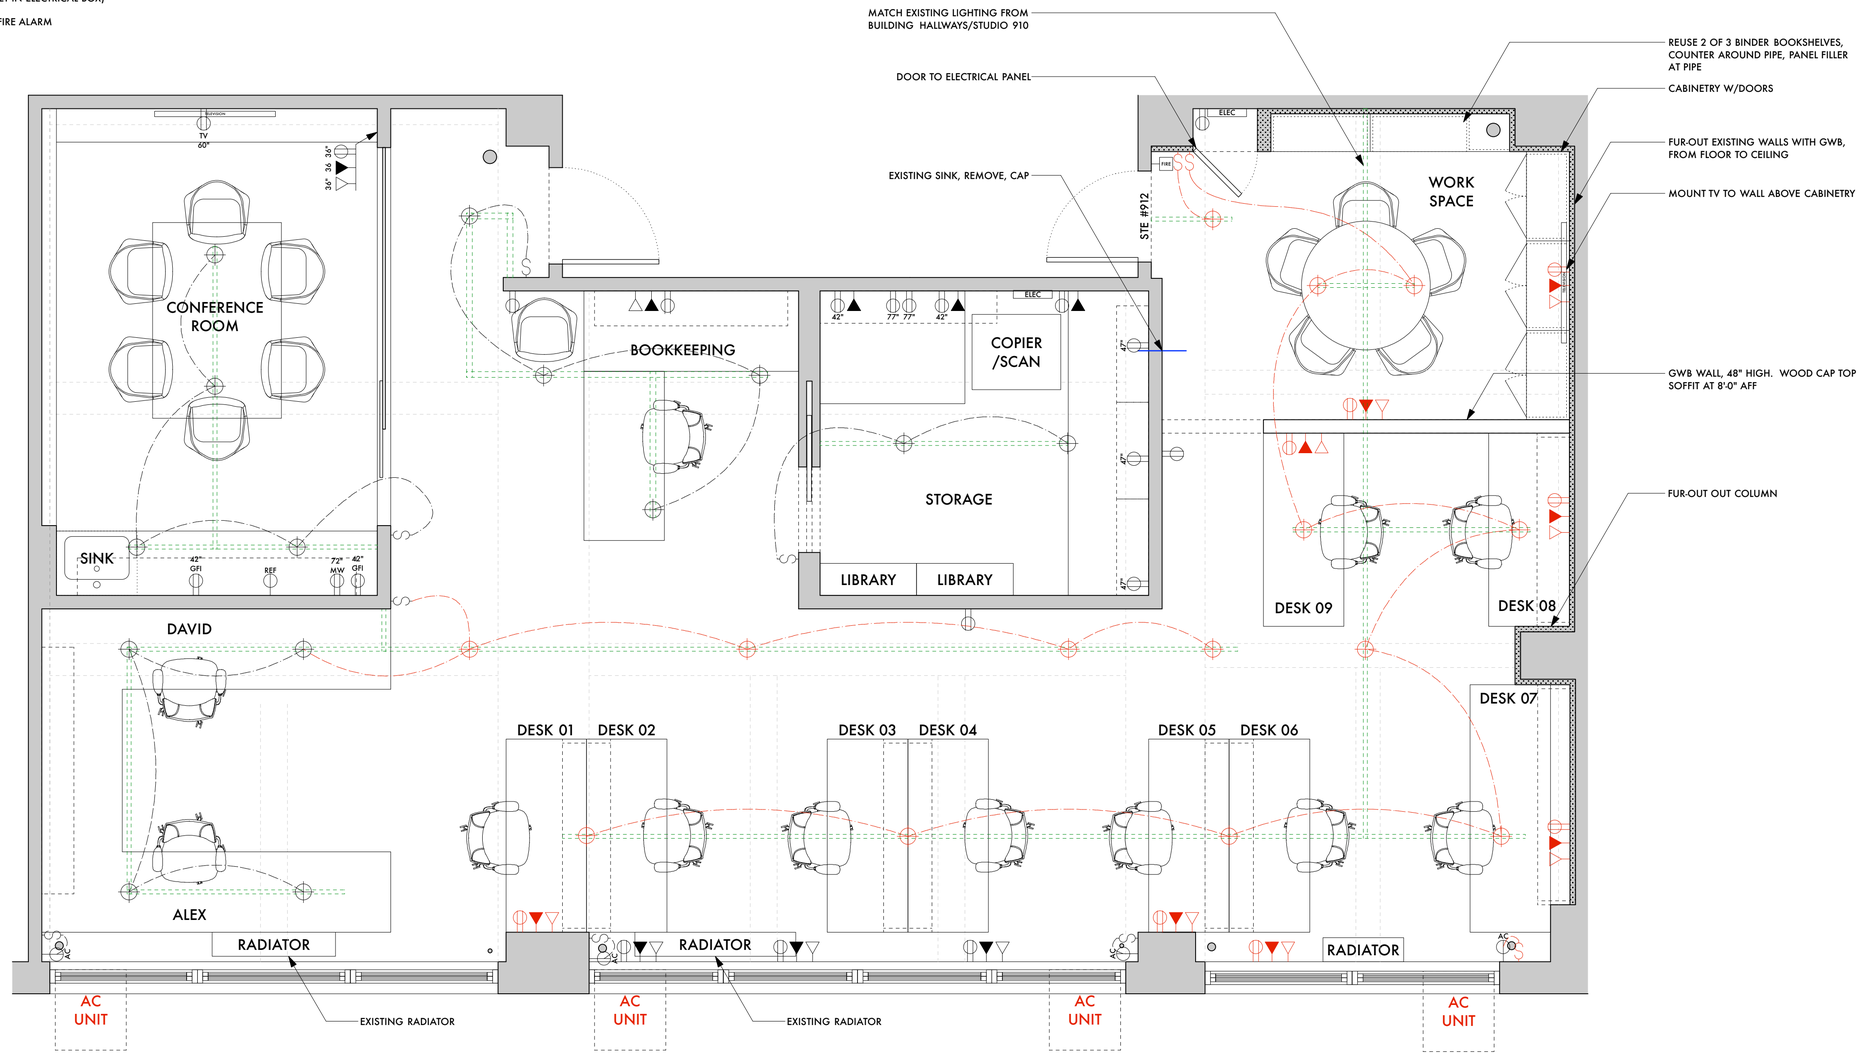

1 / A2.1 PROPOSED FLOOR PLAN
SCALE: 3/16" = 1'-0"

ISSUED FOR	DATE
BUILDING REVIEW	03/18/19

JOB NAME
315 WEST 39TH STREET
SUITE 910/912
NEW YORK, NY 10018

DRAWING: PROPOSED FLOOR PLAN
DRAWING NO.: A2.1
SCALE: 3/8" = 1'-0" 20x30
SCALE: 3/16" = 1'-0" 11x17

DRAWN	CHECKED	APPROVED	JOB NO.
PAA	MR		1904