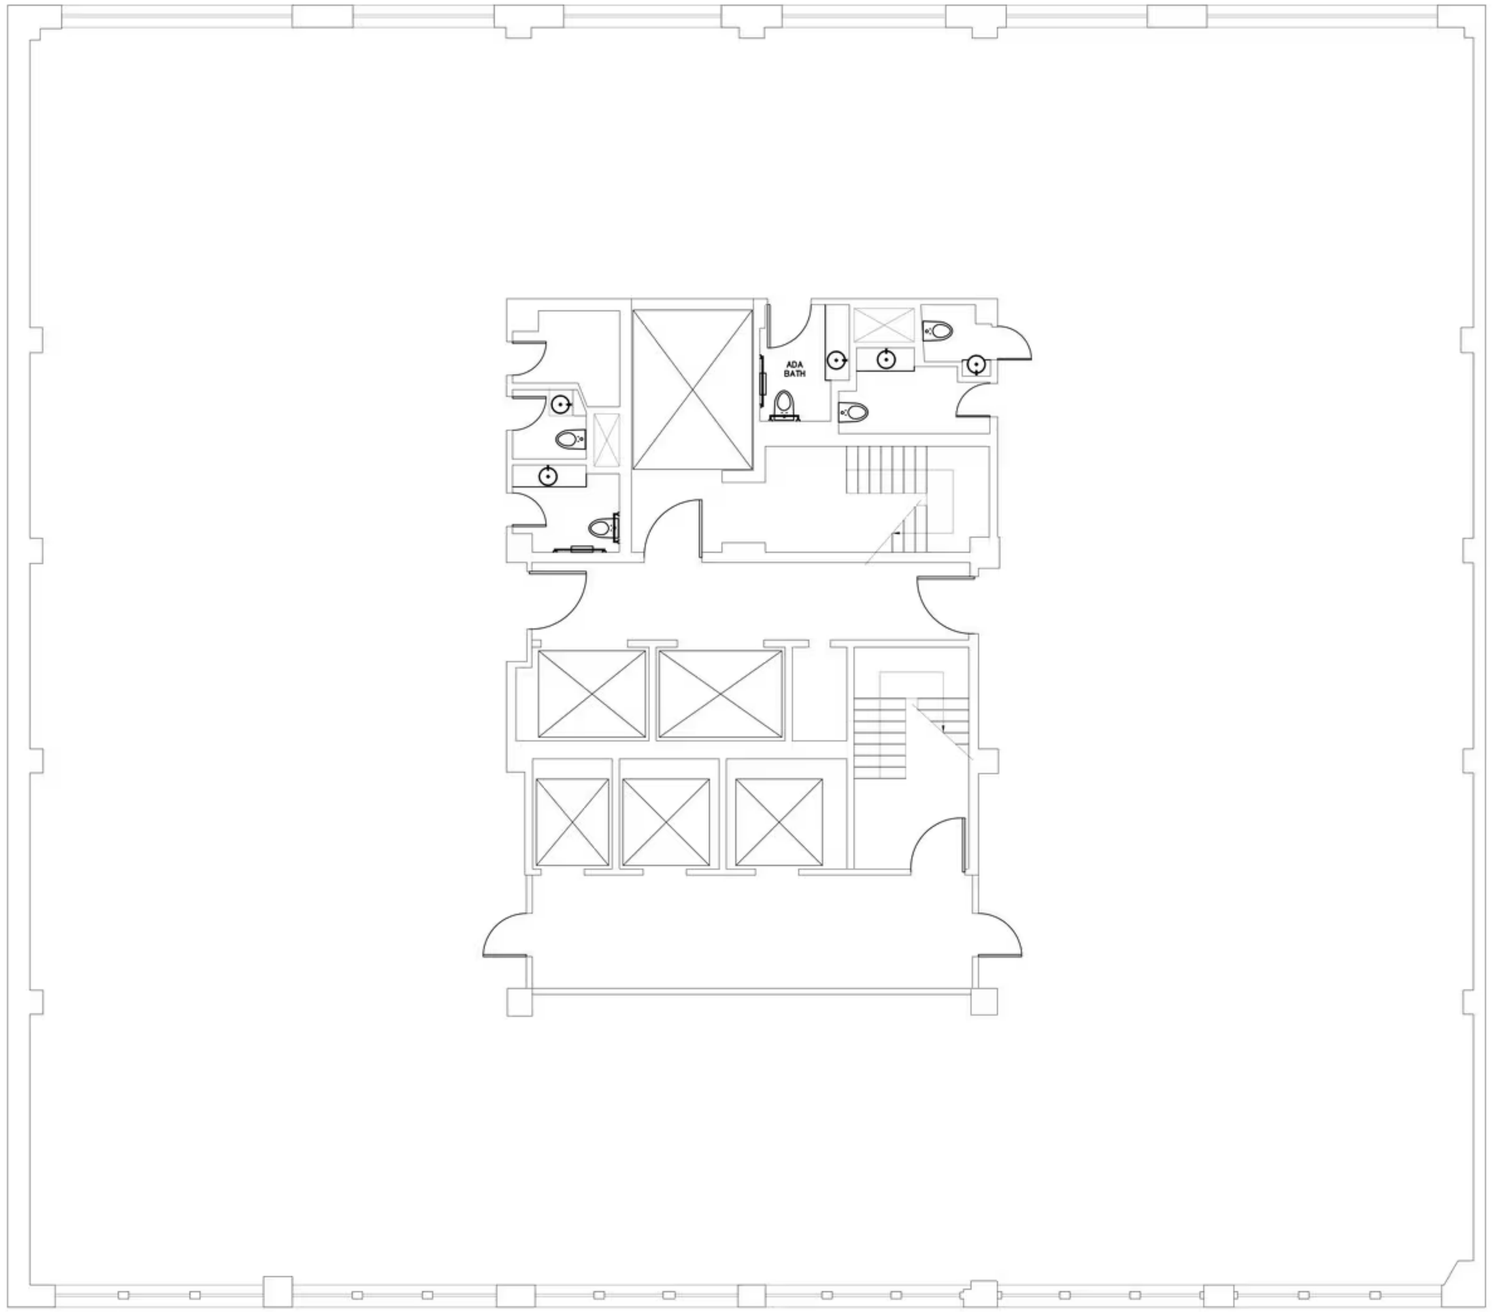

KEY PLAN
NTS

NYC BUILDING DEPARTMENT NOTE

THIS PLAN IS APPROVED ONLY FOR WORK INDICATED ON THE APPLICATION SPECIFICATION SHEET.

ALL OTHER MATTERS SHOWN ARE NOT TO BE RELIED UPON OR TO BE CONSIDERED AS EITHER BEING APPROVED OR IN ACCORDANCE WITH APPLICABLE CODES.

THIS PLAN SHALL BE NOT USED FOR CONSTRUCTION PURPOSES UNLESS IT BEARS THE SEAL OF LICENSED PROFESSIONAL AND AND D.O.B. PERFORATED APPROVAL.

CONTRACTOR SHALL NOTIFY DESIGNER AT ONCE, OF ANY DISCREPANCIES NOTED IN THESE DRAWINGS AS THEY RELATE TO ACTUAL FIELD CONDITIONS PRIOR TO CONTINUATION OF ANY WORK.

VERIFY ALL DIMENSIONS IN FIELD. DO NOT SCALE DRAWINGS. DIMENSIONS GOVERN. LARGE SCALE DETAILS GOVERN OVER SMALL SCALE DETAILS.

ALL DIMENSIONS ARE FINISH TO FINISH, UNLESS OTHERWISE NOTED.

THESE PLANS ARE AN INSTRUMENT OF SERVICE AND THE PROPERTY OF SC-2 DESIGN CONSORTIUM ANY INFRINGEMENTS OR UNAUTHORIZED USE IS PROHIBITED AND WILL BE PROSECUTED TO THE FULL EXTENT OF THE LAW.

NO.	DATE	DESCRIPTION

ISSUE:

PROJECT TITLE:

SEAL:

DRAWING TITLE:

CORE PLAN

DRAWN BY: Brendan S.

DESIGNED BY: .

DATE: 6-03-2019

PROJECT NO: 263-HM-01

SCALE: 1/4" TO 12"

FLOOR NO: 02ND

DRAWING NO: EP-100.00

CAD FILE:

PAGE NO: 1 OF 1