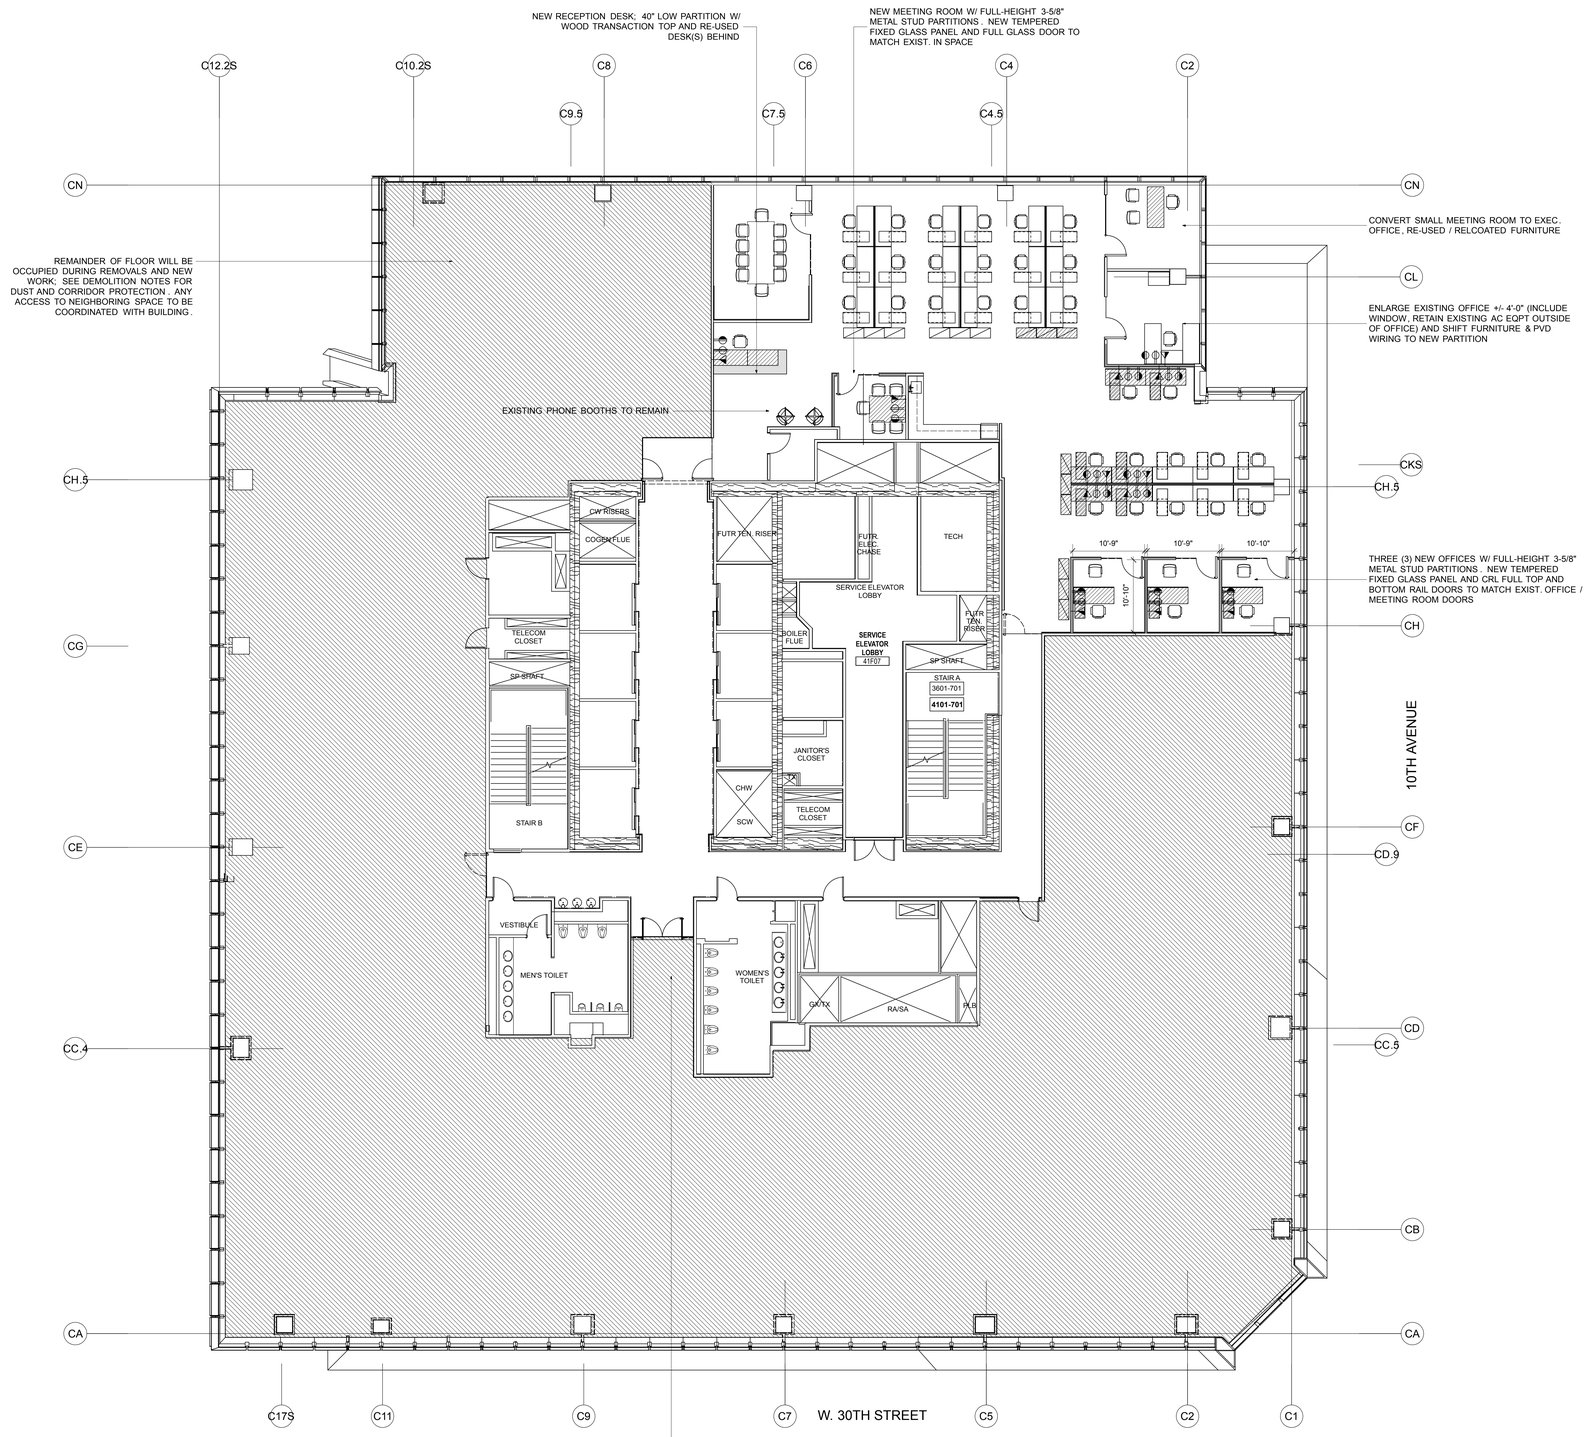

EXISTING CORE TOILETS AND CORRIDORS ARE N.I.C; PROTECT CORRIDOR AREAS DURING REMOVALS AND NEW WORK

2 40th FLOOR (39 Construction) Construction Plan

SCALE: 1/8" = 1'-0"

HUDSON YARDS

10 HUDSON YARDS
40th Floor (39th Construction) **Renovation**
New York, NY 10001

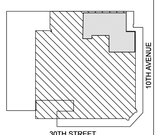

KEY PLAN

DATE	NO.	REMARKS
12/09/21	00	Background/Title Issue
12/27/21	00	Revised Schematic

REVISIONS

10 HUDSON YARDS
40th Floor (39th Construction) **Renovation**
New York, NY 10001

DOBNOW #M00647577-I1
DOBNOW#

SHEET TITLE

40th FLOOR
(39th Construction)
PARTITIONS
PLAN

SCALE:	1/8" = 1'-0"
DRAWN BY:	----
CHECKED BY:	----
DATE:	05/16/2021
JOB NO.:	583C

SHEET NUMBER

A.140.00